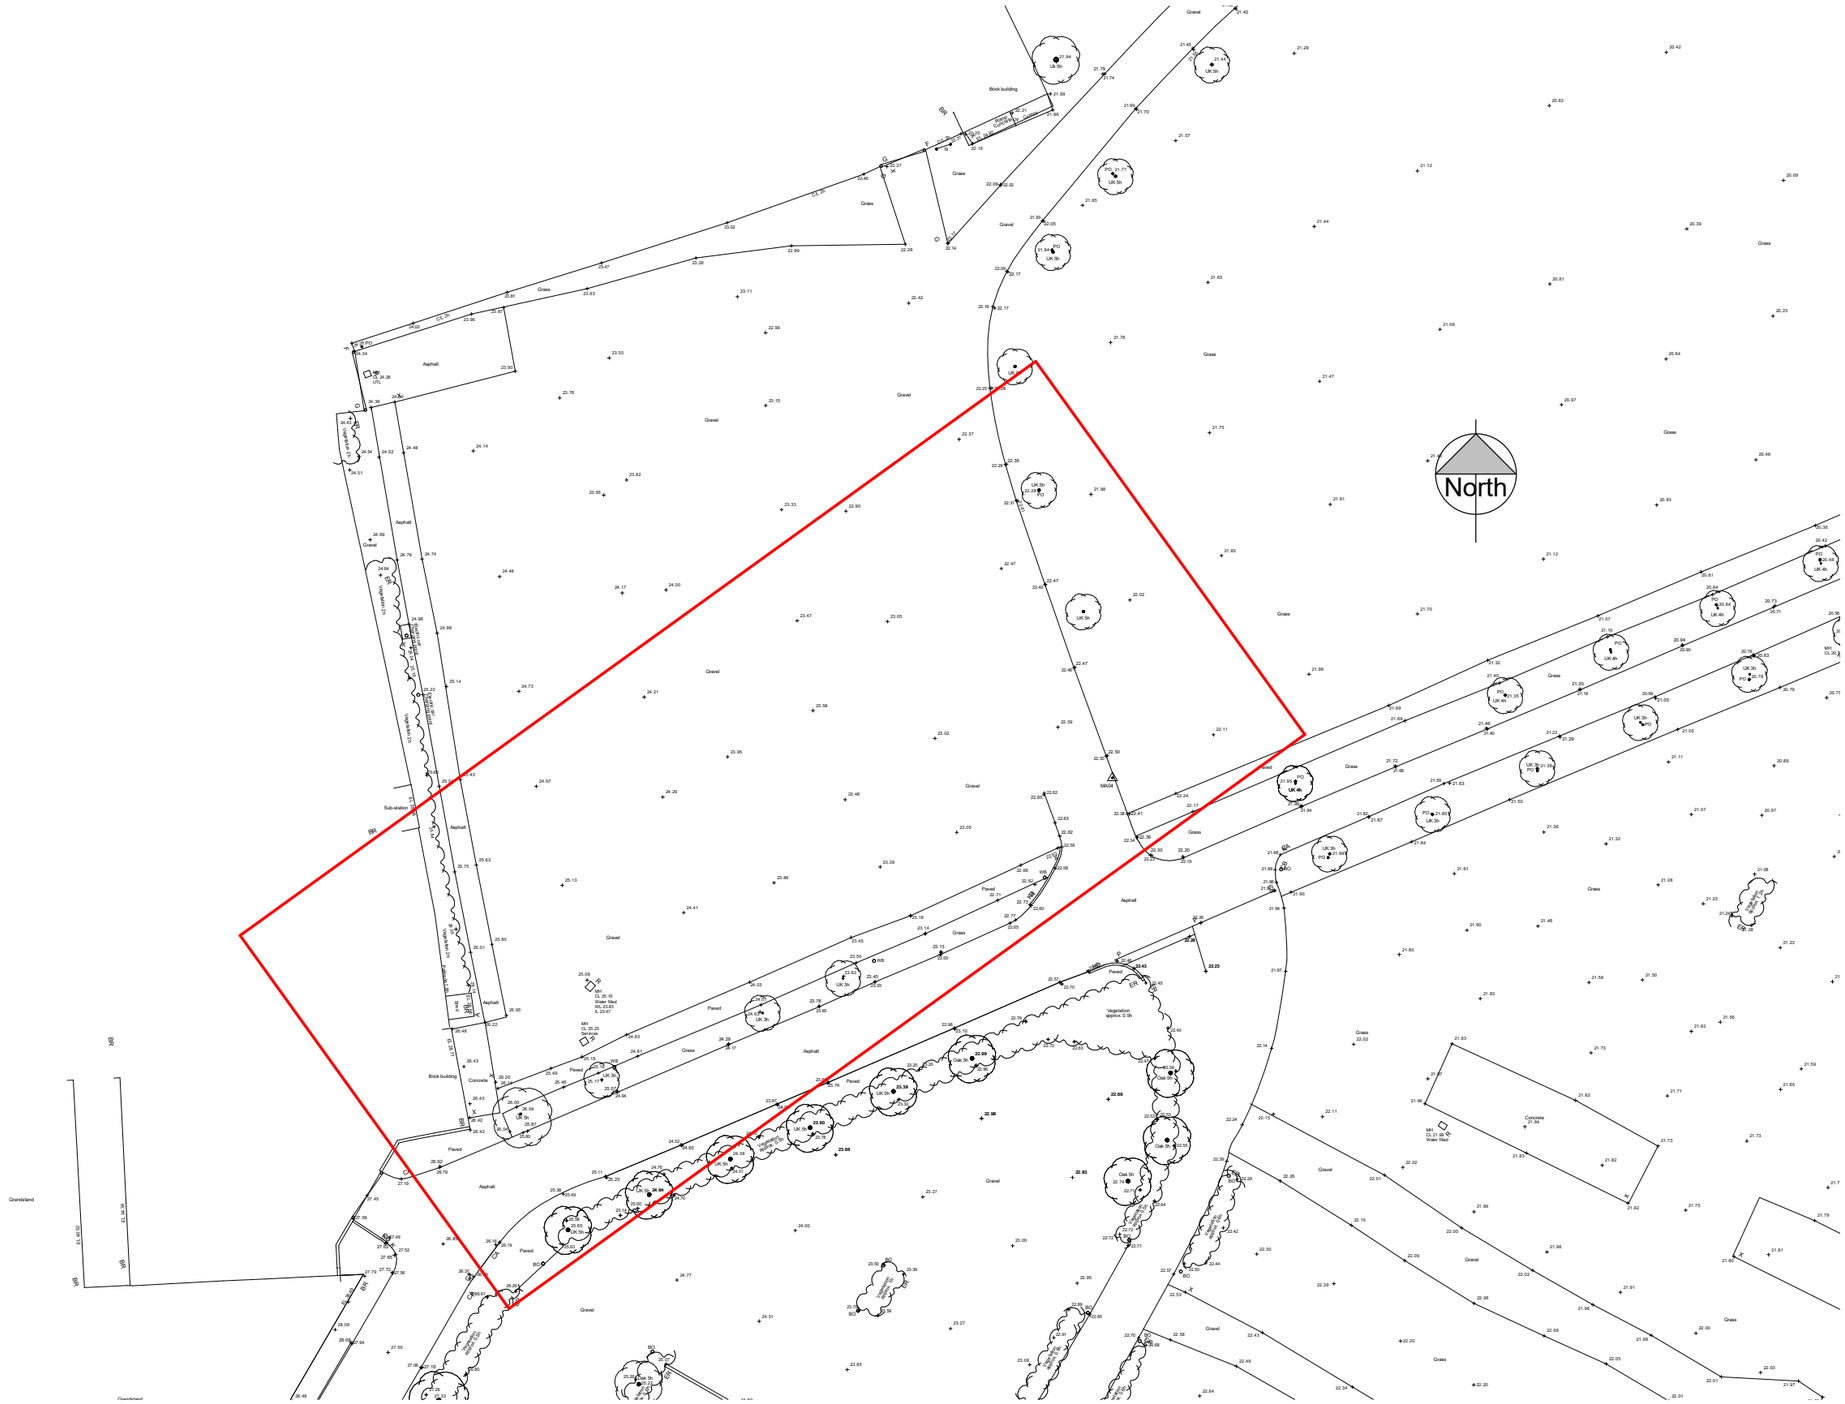

Scale 1:500

0 25 50 m

Offices
Woking
London
Milton Keynes
Warsaw

Architecture
Planning
Master Planning
Urban Design
Interiors
Landscape

24 Church St. West
Woking, Surrey,
GU21 6HT

01483 494 350

info@prc-group.com
www.prc-group.com

Revisions: Drawn / Chked: Date:

© Figured dimensions only are to be used. All dimensions to be checked onsite. Differences between drawings and between drawings and specification or bills of quantites to be reported to the PRC Group. For Planning purposes, drawings can be scaled using the scale bar. The copyright of the drawings and designs contained therein remains vested in the PRC Group

Client:
Jockey Club Racecourses Ltd

Project:
Sandown Park

Drawing Title:
Site B Topographical Survey

Checked by :	Scale @ A3 :	Date :
MC	1 : 500	02.05.2019
Job No: 11071	Stage _ Drawing No : PL_507	Rev :

Construction ☐ Preliminary ☐ Information ■
Approval ☐ Tender ☐

PRC

PRC Architecture & Planning