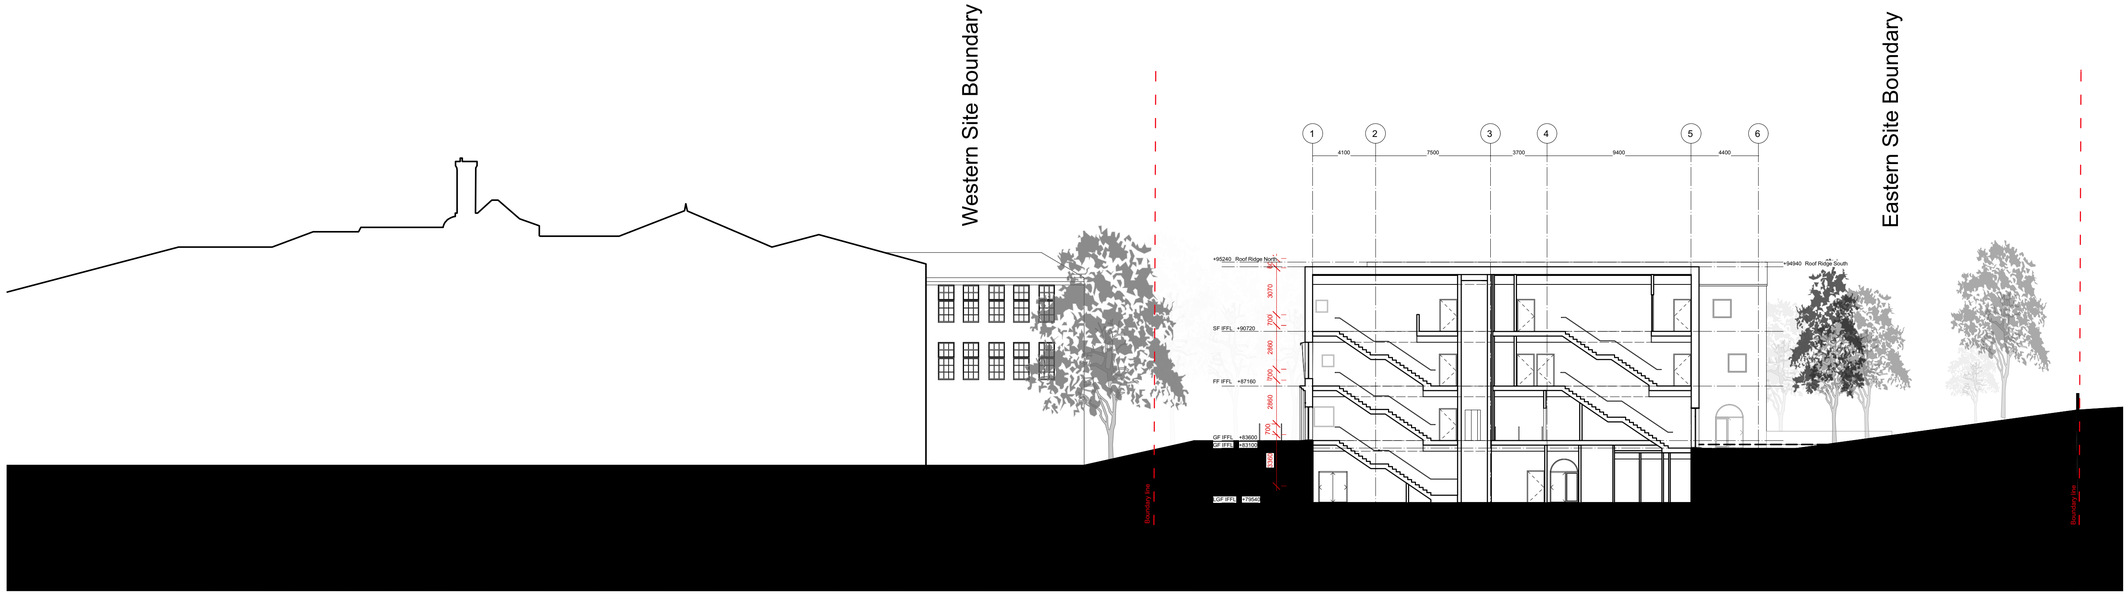

Site Section 2

Key

Site Section 2

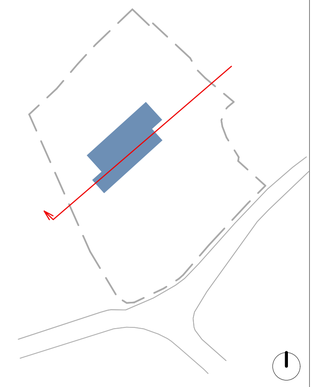

Rev	Date	Drawn	Comment
D	23.10.2019	AD	FOR PLANNING

Client
John Lyon School

Job
New Oldfield House
Middle Rd, Harrow HA2 0HN

Stage 3

Drawing Title
Site Section 2

Date of First Issue	Issued	Checked
09.04.2019	SB	WH

Drawn	Scale	
RA, AD	1:200 @ A1	1:400 @ A3

Drawing No.		Revision
988B	5002	D

Curl la Tourelle Head Architecture

80 Lamble Street, London NW5 4AB
+44 (0)20 7267 0055
www.clth.co.uk
© Curl la Tourelle Head Architecture

0 1 m 5 m 10 m 20 m